2) 6'x6' Traditional One Sided Square Top Fence, Use 10 - 6 1/2" Pickets 4"x4" Posts, Spaced 72" Post Center to Post Center

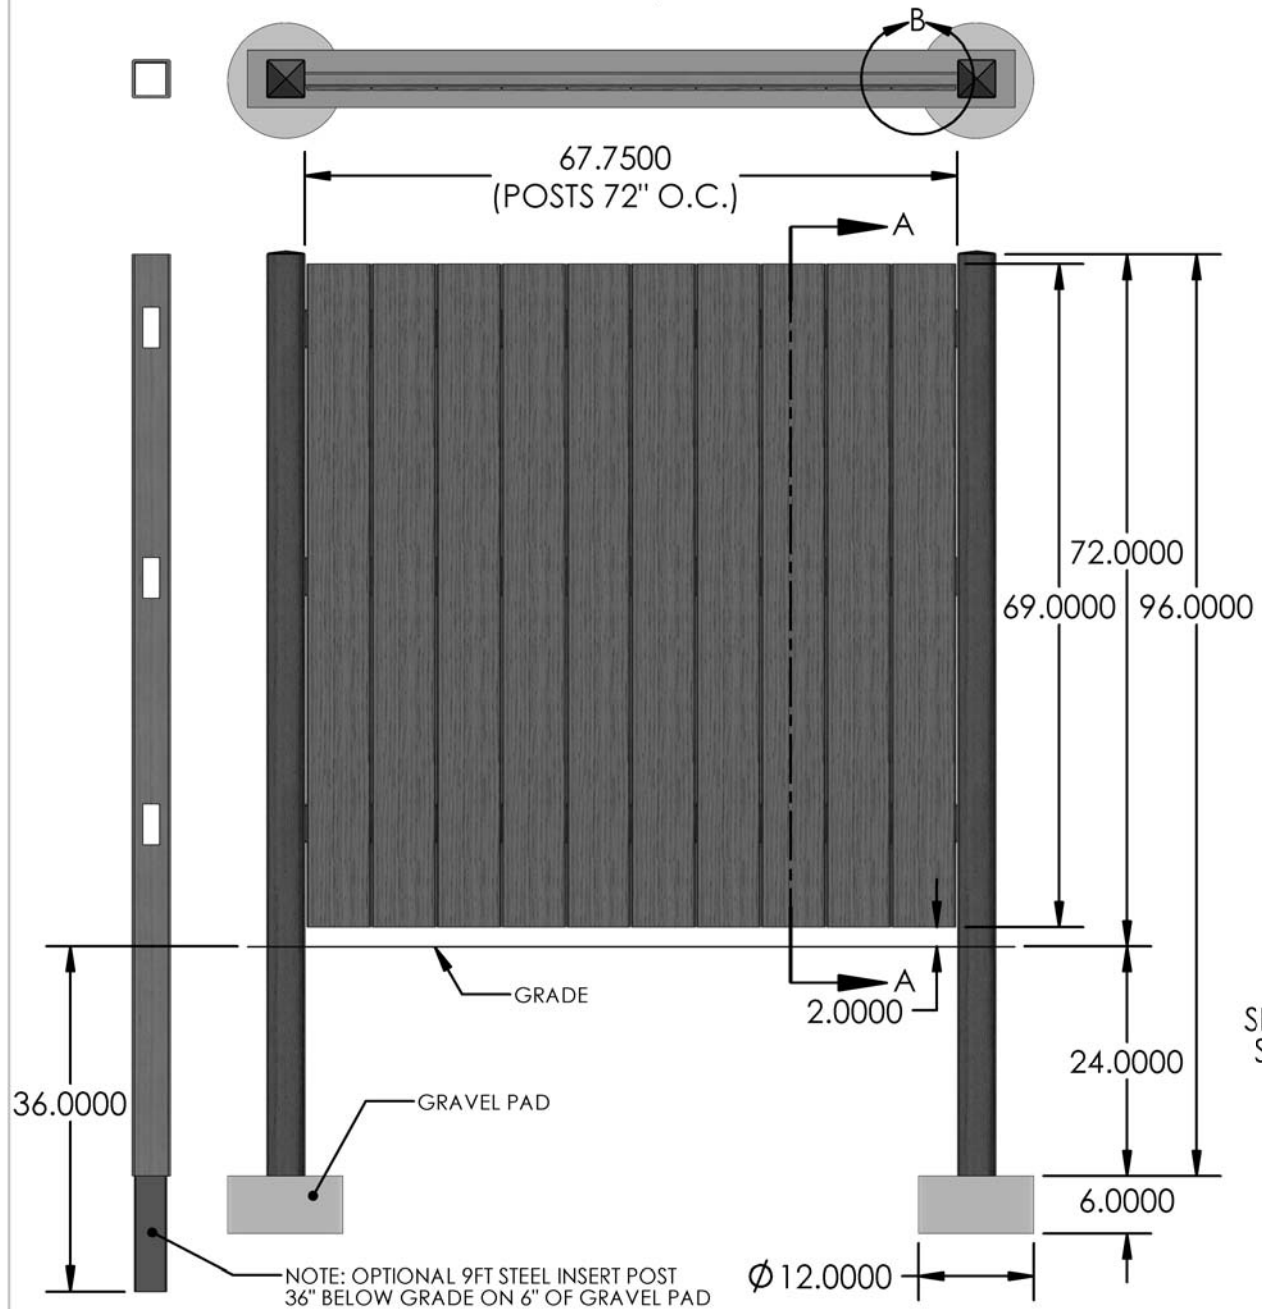

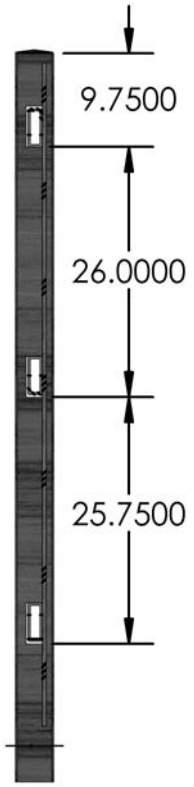

SECTION A-A
SCALE 1 : 20

NOTE: Due to variation in picket width, minor adjustments to gapping may be required. Care should be taken to ensure that spacing does not result in too larger of gap at the end post.

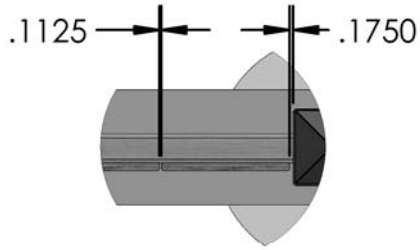

DETAIL B
SCALE 1 : 10

THIS DOCUMENT CONTAINS CONFIDENTIAL INFORMATION AND IS THE EXCLUSIVE PROPERTY OF FIBER COMPOSITES, LLC AND MUST BE RETURNED ON REQUEST. ALL USE, COPY, OR DISCLOSURE IN WHOLE OR IN PART IS STRICTLY FORBIDDEN UNLESS WITH PRIOR WRITTEN AUTHORIZATION FROM FIBER COMPOSITES, LLC.

DO NOT SCALE DRAWING	CHECKED BY	Fiberon LLC 181 Random Dr. New London, NC 28127
	QA APPROVED	
	MFG APPROVED	DESCRIPTION: Fence One Sided Sq Top 6 1/2" Pkt
	DRAWN R LAPPIN	
SCALE: VARIES	WEIGHT/ LBS PER FOOT	DWG NO
PART VOLUME	MATERIAL	SIZE A / DATE 2/21/2011 / SHEET 1 OF 1

5 4 3 2 1